FilmL.A., Inc.
1201 W. 5th Street, Suite T-800
Los Angeles, CA 90017
t: (213)977-8600 - f: (213)977-8601
www.filmla.com

Summary Information

Permit No: S00041718-A **Type of Permit:** STILL **Release Date:** 07/22/2011

Production Company INK AND ORANGES

Insured Company Name INK AND ORANGES

Contact Phone No. 1 818-409-8982
Contact Phone No. 2
Fax
Address 2423 E. GLENOAKS BLVD
GLENDALE, California 91206

Production Title SIERRA LIMA

Type of Production Still Photo

Producer WILLIAM TAYLOR

Director IGOR PANITZ

1st AD TBD TBD

Production Manager WILLIAM TAYLOR

FilmL.A. Coordinator Hans Groszkruger

Location Manager FRANK SCHAEFER
Primary Phone Mobile - 323-449-4968
Secondary Phone Office - 818-409-8982

Location Assistant TBD TBD
Primary Phone Office - 818-409-8982
Secondary Phone

Fees

Notification Charge	$155.00
LA COUNTY - ROAD USE FEE	$624.00
LA COUNTY-ENCROACHMENT PERMIT PROCESSING FEE	$258.00

Total Permit Fee $1,037.00

Number of Locations 1

NOT A PERMIT

FilmL.A., Inc.
1201 W. 5th Street, Suite T-800
Los Angeles, CA 90017
t: (213)977-8600 - f: (213)977-8601
www.filmla.com

Summary Information — Location

Permit Number	S00041718-A	**Location Manager**	FRANK SCHAEFER
Production Company	INK AND ORANGES	Primary Phone	Mobile - 323-449-4968
Insured Company	INK AND ORANGES	Secondary Phone	Office - 818-409-8982
Production Title	SIERRA LIMA		

Location Address ALAMEDA ST TUNNEL & SANTE FE AVE, RANCHO DOMINGUEZ, CA, 90221

Location Type Road

Film Dates 7/23/2011 - 7/24/2011 06:00 - 20:00 2 days

Open or Closed to the Public Open

Generic Conditions
All travel lanes and bike lanes shall be closed per the WATCH manual.
Must Maintain 5' Clearance on Sidewalks/Walkways
Must post "WET PAVEMENT AHEAD" signs. Traffice officers must remain at location until pavement dries.
No cast or crew parking on area streets
No steps from trailers, trucks or motorhomes may be facing road
Number of uniformed officers listed on the permit is a minimum requirement. Permittee remains responsible for deploying a sufficient number of uniformed officers to provide traffic and crowd control to ensure the safety of the film crew and the public.
Traffic control must be done in accordance w/MUTCD
Traffic Officers Required
Uniformed officers shall have a copy of the film permit in their possession and are required to confirm that all traffic control signage devices are in place.

Please see attached document 41718_ALAMEDA.pdf

Equipment on Location

Type	Quantity
2500 gal water truck	1
5 or 10 ton trucks	1
Camera cars	1
Cube Trucks	2
Generator	1
Picture vehicles	1
Stakebed Trucks	2
Vans	2

Personnel on Location

Type	Quantity
Crew	12
LA County Field Inspection	1
Sheriff/CHP	2

Filming Activities Camera on sticks; Drive ups & away; Equipment on sidewalk, in curb lane & across street; Exterior models against scenery; Handheld equipment; Intermittent traffic control - 2 minutes standard; Wetdown; Static picture vehicle in travel lane;

Jurisdiction **Political:** Los Angeles County - Supervisor District 2 **Police:** Los Angeles County Sheriff **Fire:** Los Angeles County

Thomas Guide **Page:** 765 **Grid:** A2

Approvals LOS ANGELES COUNTY ROAD DEPARTMENT - HOLYDALE Chuck Dutton

Coordinator Note 11-SP521-105. COUNTY FIRE FIELD INSPECTION IS REQUIRED

Coordinator Note RIDER "A" RELEASES LOCATION

Parking

Base Camp
Location Type : Filming Location

Crew Parking
Location Type : Filming Location

NOT A PERMIT

FilmL.A., Inc.
1201 W. 5th Street, Suite T-800
Los Angeles, CA 90017
t: (213)977-8600 - f: (213)977-8601
www.filmla.com

Summary Information — Location

Location 1 of 1

Permit Number	S00041718-A	**Location Manager**	FRANK SCHAEFER
Production Company	INK AND ORANGES	Primary Phone	Mobile - 323-449-4968
Insured Company	INK AND ORANGES	Secondary Phone	Office - 818-409-8982
Production Title	SIERRA LIMA		

Lane / Full Closure NORTH BOUND DIRECTIONAL CLOSURE OF ALAMEDA TUNNEL, SANTA FE AV 3000' NORTH

Approximate Footage 0 - 300

Date(s) 7/23/2011 to 7/24/2011 **Time(s)** 06:00 to 20:00

NOT A PERMIT

Permit #S00041718-A

FILM LA COORDINATOR: HANS GROSZKRUGER
FILM LA PERMIT # S-41718

CLOSURE INFO:

NORTHBOUND DIRECTIONAL OF ALAMEDA TUNNEL
SANTA FE AVE – 3000' NORTH
7/23 & 7/24, 0600-2000

INK AND ORANGES
"SIERRA LIMA"
LOCATIONS CONTACT:
NOAH GRANGE 323.260.4777(4PPS)

TCP DRAWN BY:
GRACIE CUEVAS
PACIFIC TRAFFIC CONTROL, INC.
323.981.0600 PH.
LIC # 944488

GENERAL NOTES:

1. ALL SIGNING, STRIPING, AND TRAFFIC CONTROL DEVICES SHALL CONFORM TO THE CURRENT STATE OF CALIFORNIA DEPARTMENT OF TRANSPORTATION (CALTRANS) STANDARD PLANS AND STANDARD SPECIFICATIONS, CALIFORNIA M.U.T.C.D., AND ANY ADDENDUMS THERTO, AND AS SHOWN ON THESE PLANS.
2. THERE SHALL BE NO INTERFERENCE WITH TRAFFIC SIGNALS OR CROSSWALKS.
3. CONES SHALL BE 28" MINIMUM HEIGHT AND SHALL HAVE REFLECTORIZED SLEEVES FOR NIGHT WORK.
4. POLICE SHALL DIRECT TRAFFIC AS NECESSARY.

LEGEND:

- ADVANCE WARNING SIGN
- SIGN ON TYPE I BARRICADE
- TRAFFIC CONE 28" (REFLECTIVE)
- FLASHING ARROW SIGN (FAS)
- CLOSURE/WORK AREA

W20-1	W20-5(RT OR LT)	C30(CA)	W1-6(RT) / W1-6(LT)	R3-7(RT OR LT)
ROAD WORK AHEAD	RIGHT LANE CLOSED AHEAD	LANE CLOSED		RIGHT LANE MUST TURN RIGHT

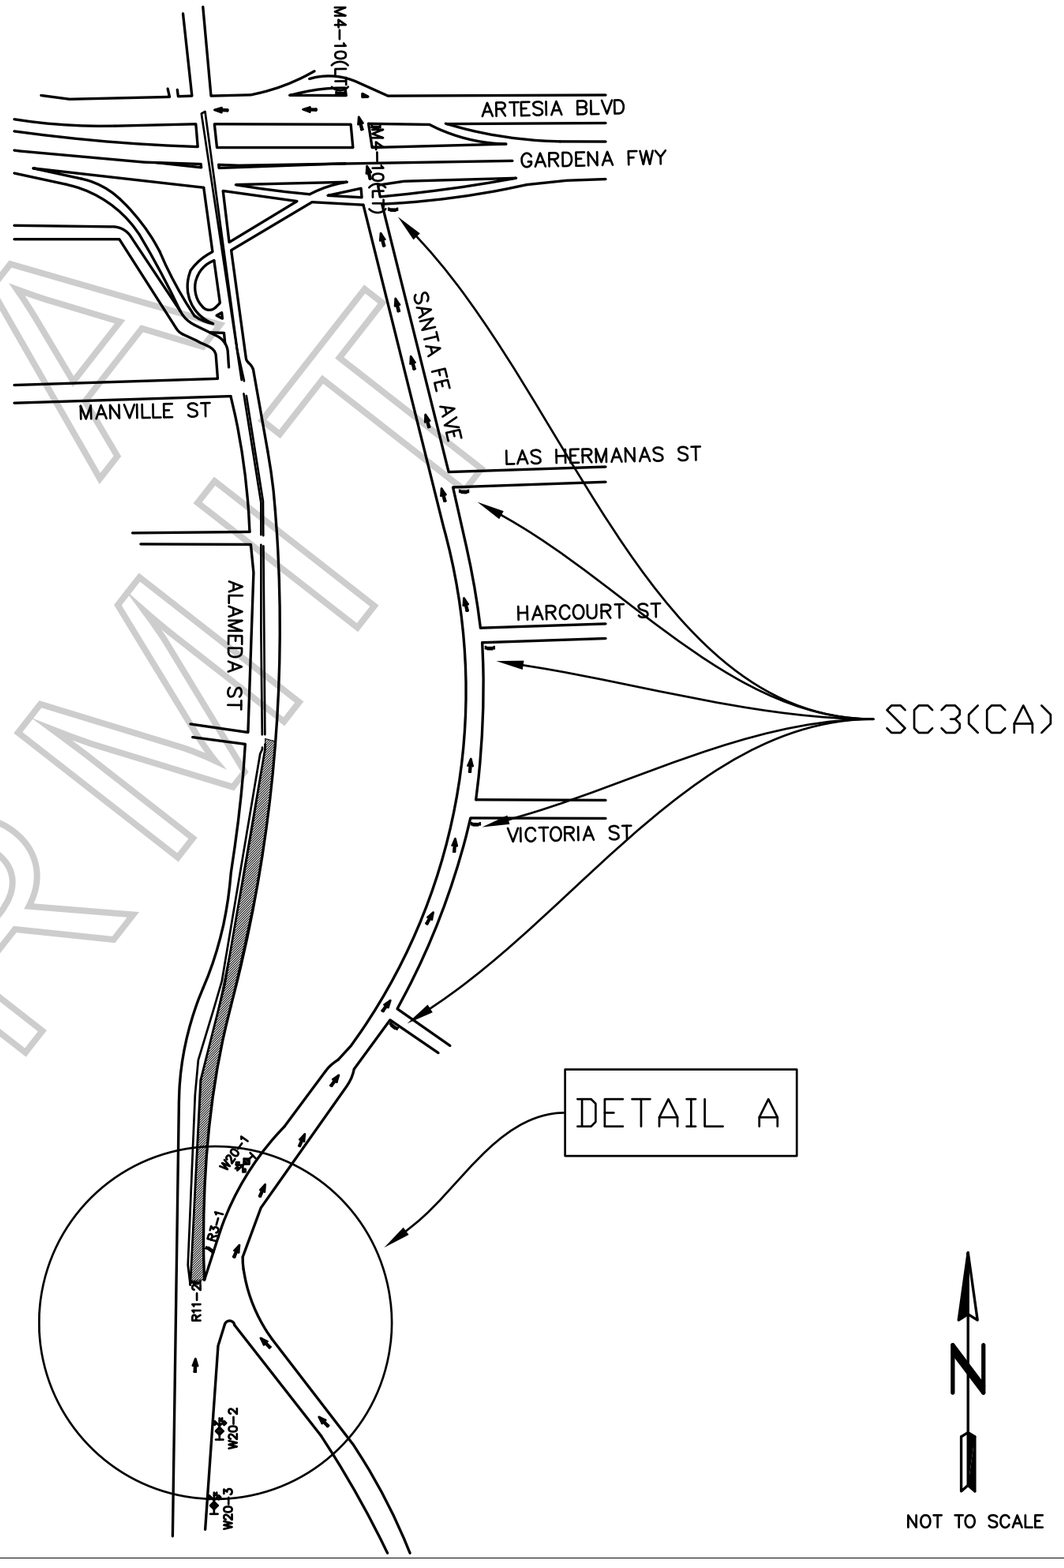

NOT TO SCALE

DETAIL A